
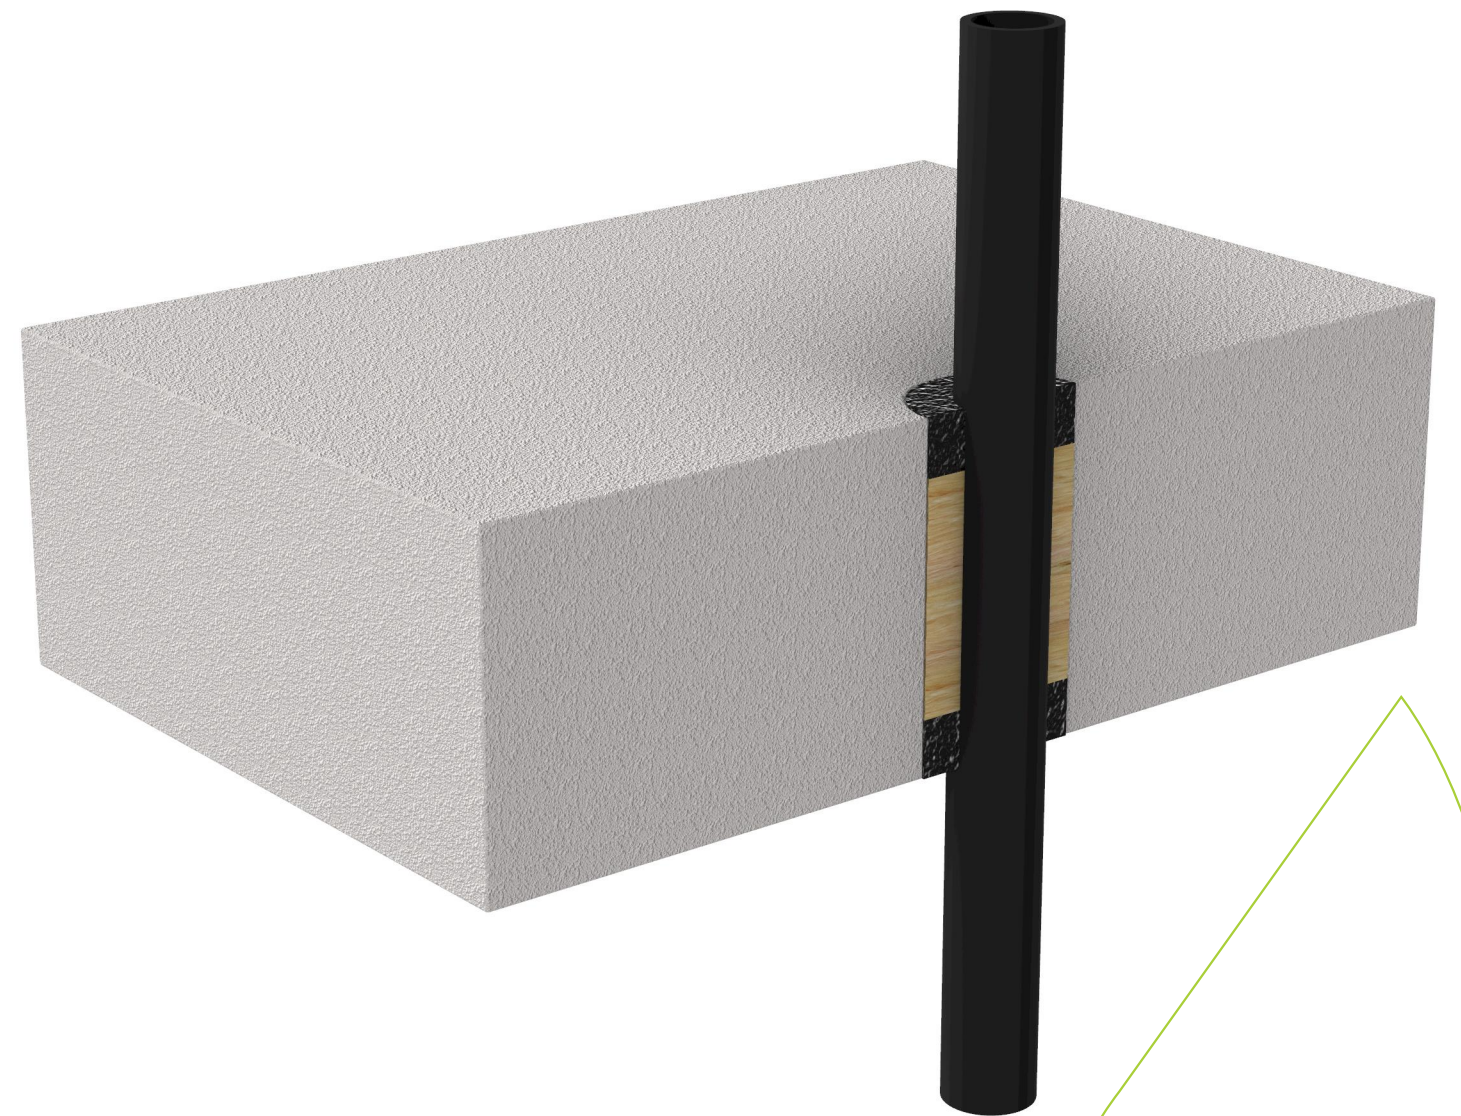


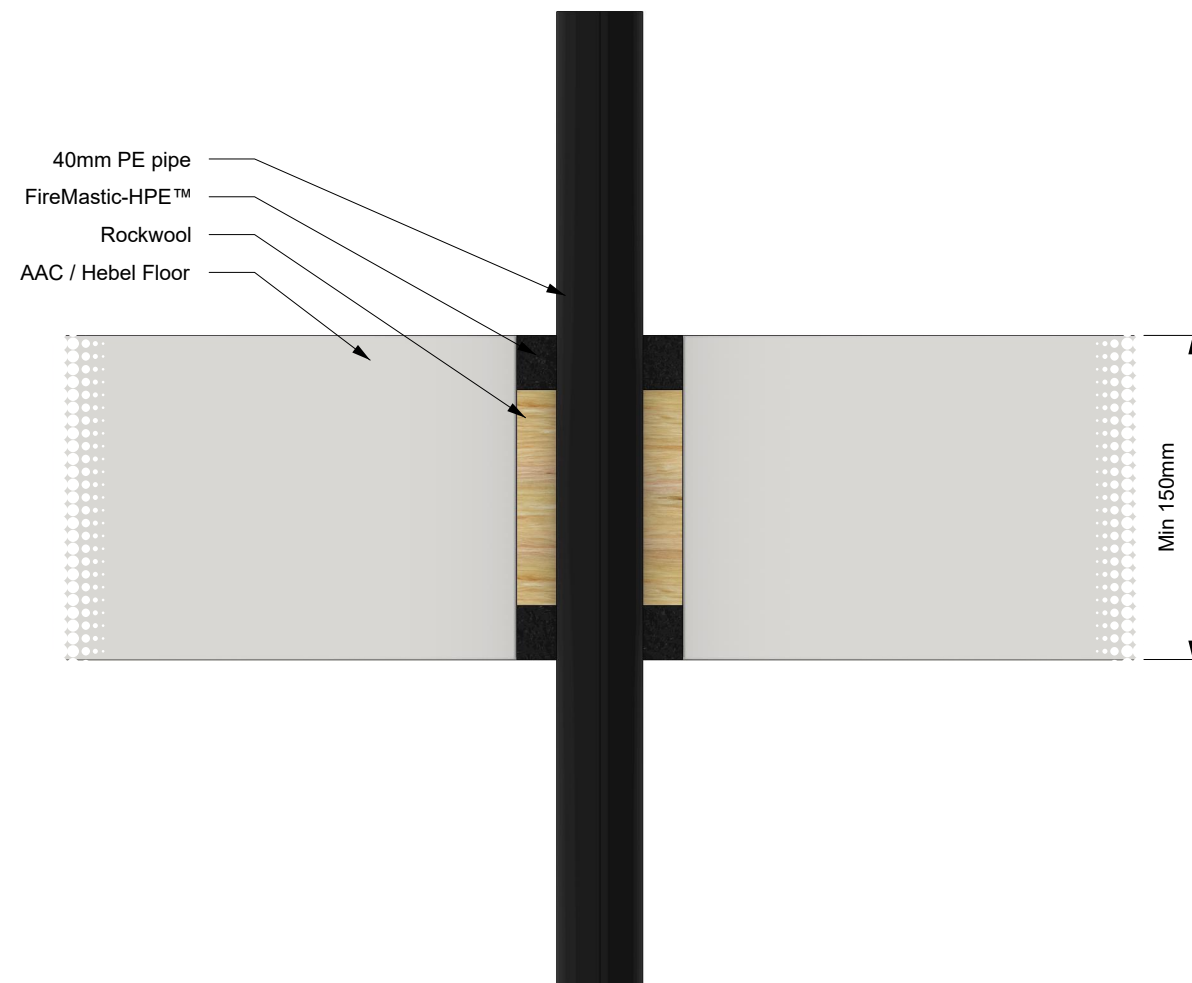

SYSTEM DESCRIPTION		FIRE STOPPING INFORMATION		SERVICE SIZE & DETAILS	SUPPORTING INFORMATION			
Orientation:	Floor	BOSS FireMastic-HPE™	-	40 mm x 4.1 mm wall thickness PE pipe. Sealant 25 mm deep in annular gap finished flush both sides. The system also includes a 100 mm deep infill friction fitted stone wool insulation, centrally located in the annular gap through the floor system.	Reference Standard:		AS 1530.4:2014	
Trade / Type:	Plumbing / Hydraulic / Active Fire	-	-					
Service:	PE	-	-		Supplementary Standard:		AS 4072.1-2005	
Substrate:	AAC / Hebel Floor	APERTURE (mm)	ANNULAR GAP (mm)					
Min Substrate Thickness (mm):	150	-	18.5		Report Reference:		WF FAS 190335	
Sealant Depth (mm):	25	ADDITIONAL INFORMATION						
Sealant Fillet (mm):	0	-			Drawing Number:		BF-2095.26	
Wrap Length (mm):	-							
FRL / FRR:	-/240/240							

IMPORTANT: This drawing is provided as a guide only and does not guarantee compliance for every application. Confirm that the supporting certification is applicable to your specific construction details and obtain acceptance from the relevant Certifying Authority before installation. BOSS Passive Fire reserves the right to amend this document without notice.