
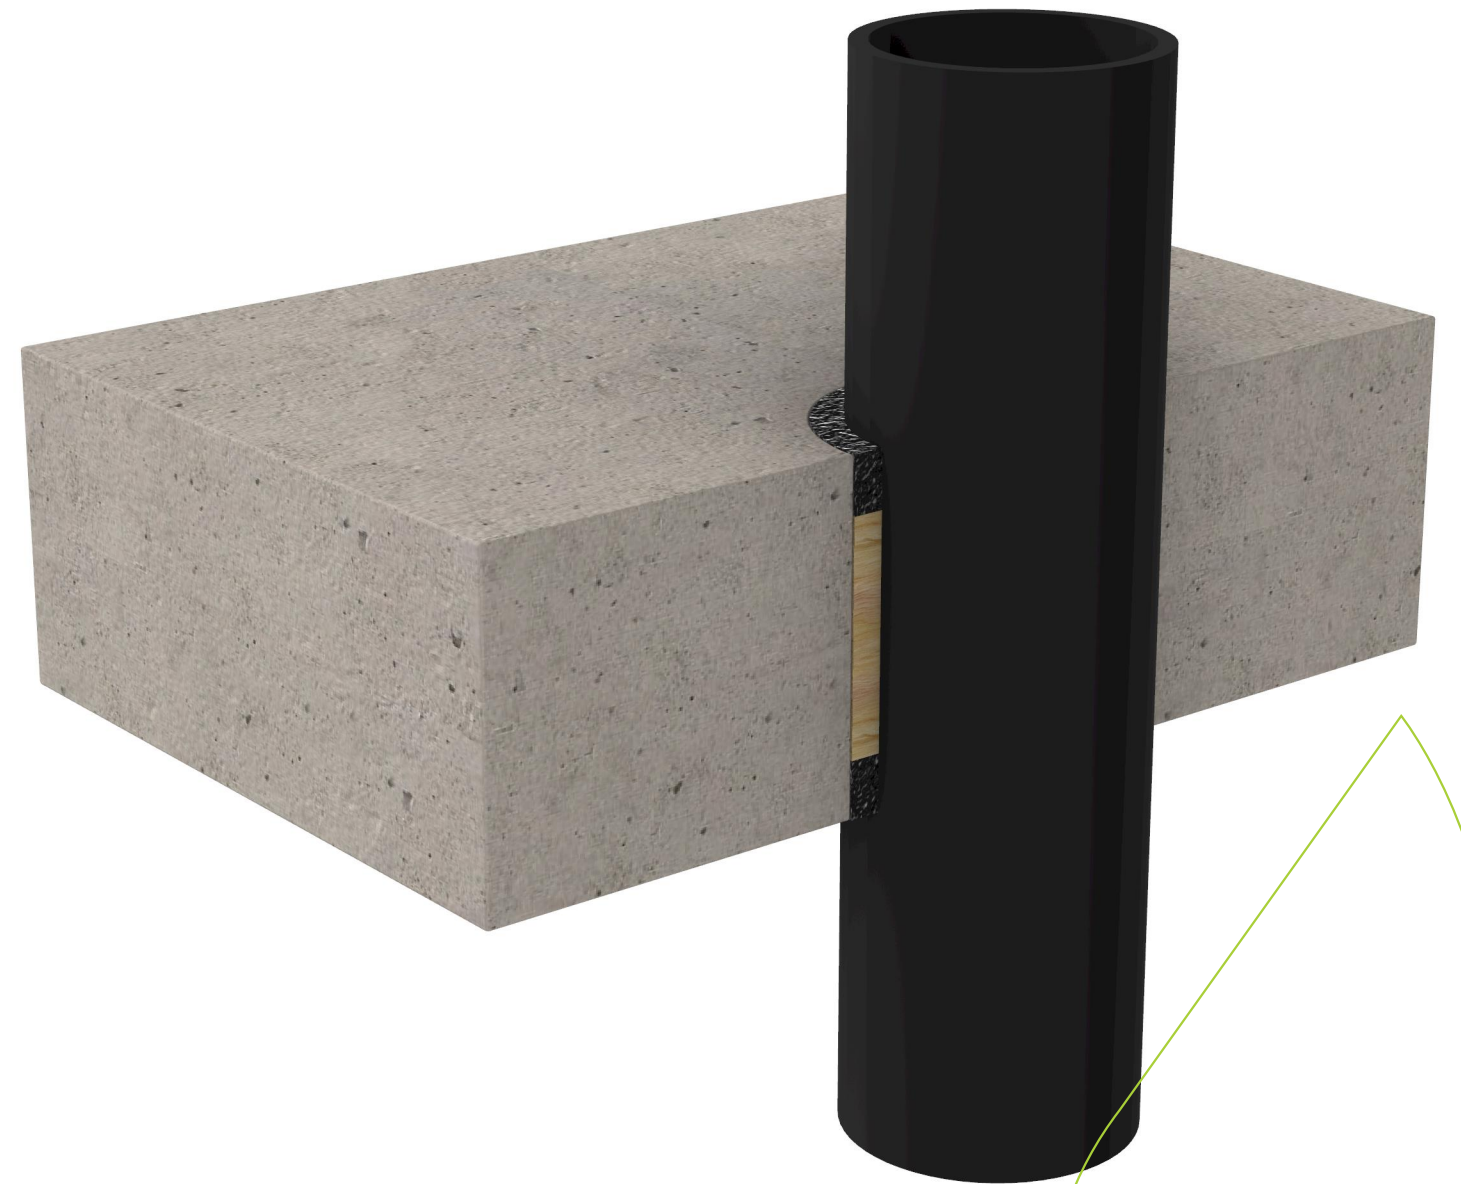


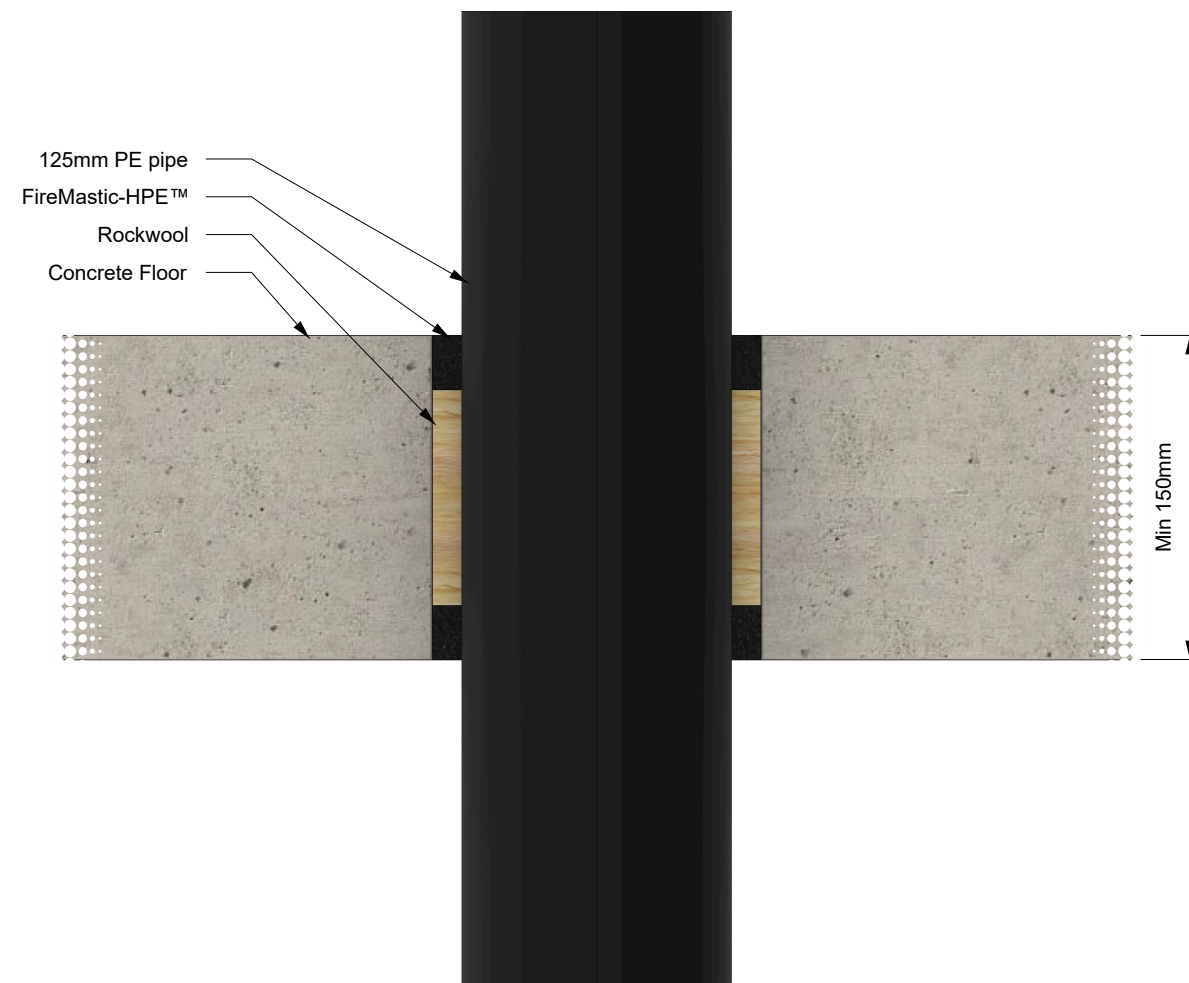

| SYSTEM DESCRIPTION            |                                    | FIRE STOPPING INFORMATION |                  | SERVICE SIZE & DETAILS   | SUPPORTING INFORMATION  |  |                |         |
|-------------------------------|------------------------------------|---------------------------|------------------|---|-------------------------|--|----------------|---------|
| Orientation:                  | Floor                              | BOSS FireMastic-HPE™      | -                | 125 mm x 7.6 mm wall thickness PE pipe. Sealant 25 mm deep in annular gap finished flush both sides. The system also includes a 100 mm deep infill friction fitted stone wool insulation, centrally located in the annular gap through the floor system. | Reference Standard:     |  | AS 1530.4:2014 |         |
| Trade / Type:                 | Plumbing / Hydraulic / Active Fire | -                         | -                |   | Supplementary Standard: |  | AS 4072.1-2005 |         |
| Service:                      | PE                                 | -                         | -                |   | Report Reference:       |  | WF FAS 190335  |         |
| Substrate:                    | Concrete Floor                     | APERTURE (mm)             | ANNULAR GAP (mm) |   | Drawing Number:         |  | BF-2096.25     |         |
| Min Substrate Thickness (mm): | 150                                | -                         | 13.5             |   | Date:                   |  | 20/12/24       | Rev: 01 |
| Sealant Depth (mm):           | 25                                 | ADDITIONAL INFORMATION    |                  |   |                         |  |                |         |
| Sealant Fillet (mm):          | 0                                  |                           |                  |   |                         |  |                |         |
| Wrap Length (mm):             | -                                  |                           |                  |   |                         |  |                |         |
| FRL / FRR:                    | -/60/60                            |                           |                  |   |                         |  |                |         |

IMPORTANT: This drawing is provided as a guide only and does not guarantee compliance for every application. Confirm that the supporting certification is applicable to your specific construction details and obtain acceptance from the relevant Certifying Authority before installation. BOSS Passive Fire reserves the right to amend this document without notice.