
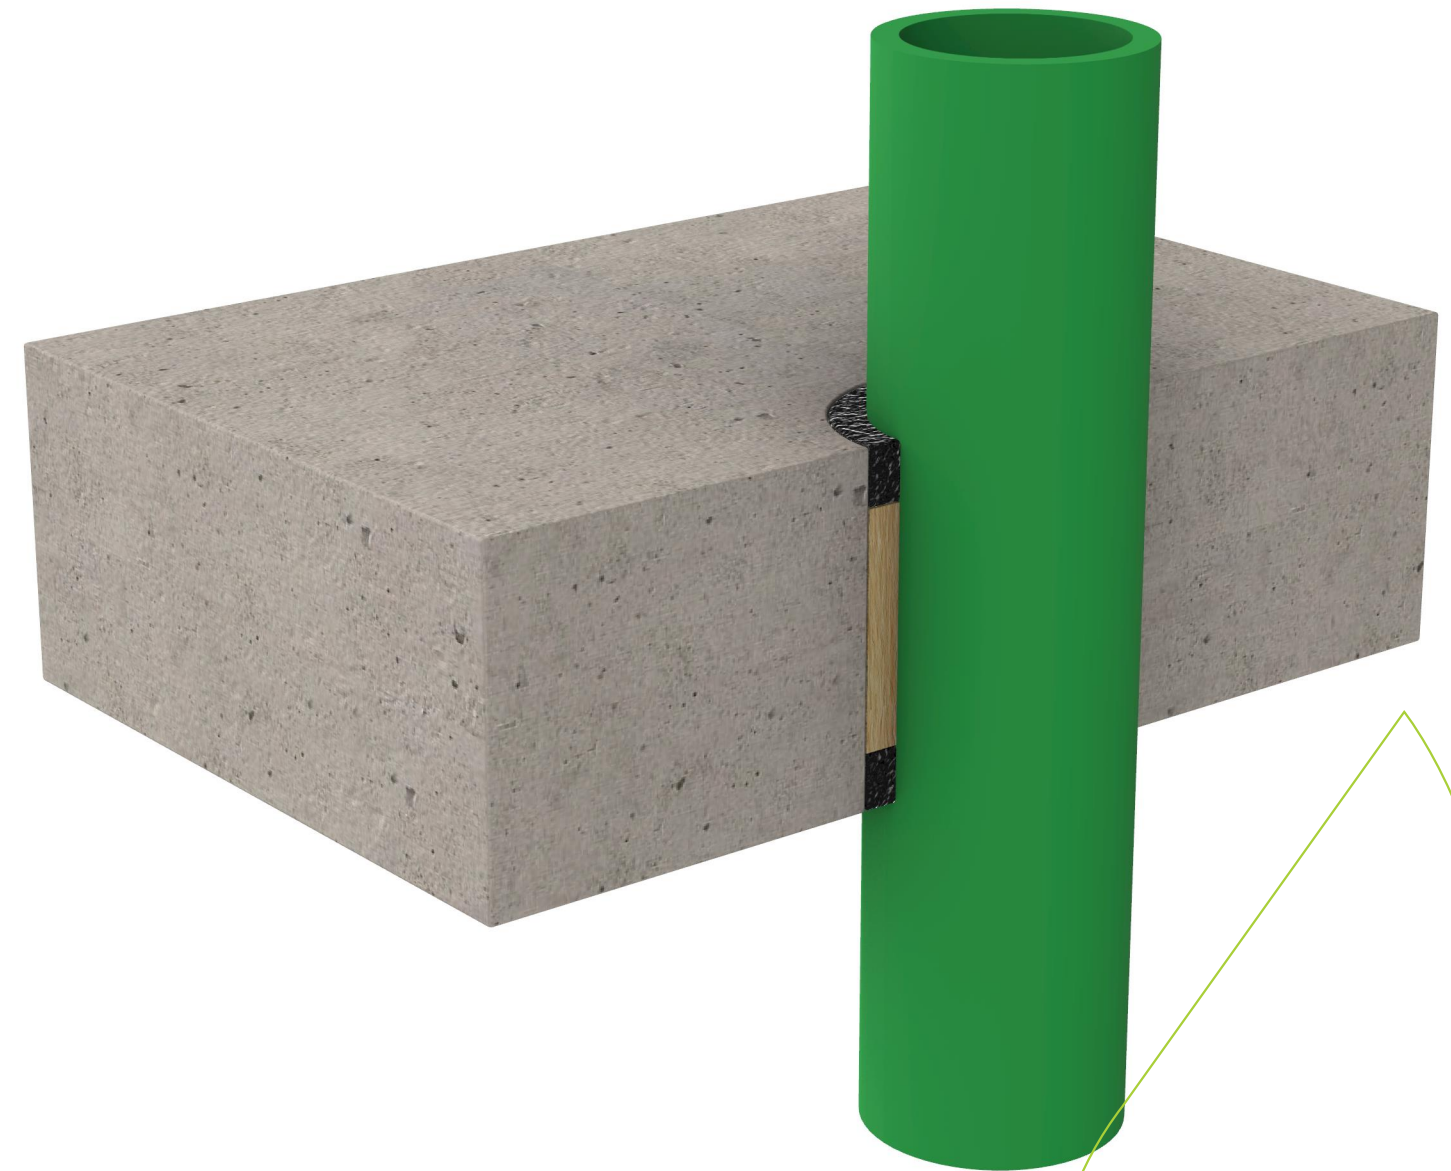


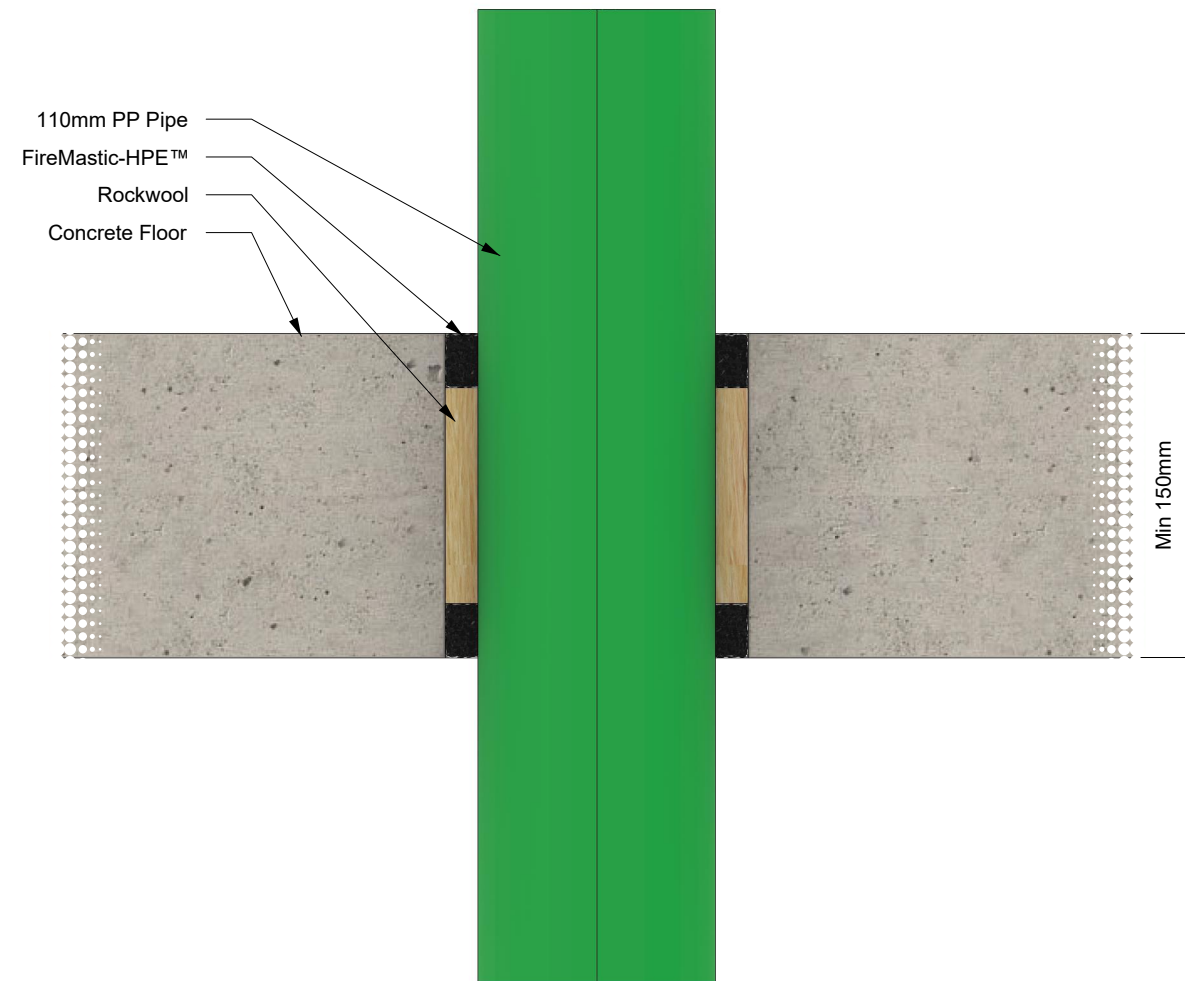

SYSTEM DESCRIPTION		FIRE STOPPING INFORMATION		SERVICE SIZE & DETAILS	SUPPORTING INFORMATION				
Orientation:	Floor	BOSS FireMastic-HPE™	-		Approved for Uncapped/Capped and Capped/Capped – Up to 110 mm x 10.7 mm wall thickness PP pipe. Sealant to depth of 25 mm in annular gap finished flush both sides. The system also includes a 100 mm deep infill friction fitted stone wool insulation, centrally located in the annular gap through the floor system.	Reference Standard:		AS 1530.4:2014	
Trade / Type:	Plumbing / Hydraulic / Active Fire	-	-			Supplementary Standard:		AS 4072.1-2005	
Service:	PP	-	-			Report Reference:		WF FAS 190335	
Substrate:	Concrete Floor	APERTURE (mm)	ANNULAR GAP (mm)			Drawing Number:		BF-2178.25	
Min Substrate Thickness (mm):	150	-	Oct-21			Date:	13/01/25	Rev:	01
Sealant Depth (mm):	25	ADDITIONAL INFORMATION							
Sealant Fillet (mm):	0								
Wrap Length (mm):	-								
FRL / FRR:	-/120/120								

IMPORTANT: This drawing is provided as a guide only and does not guarantee compliance for every application. Confirm that the supporting certification is applicable to your specific construction details and obtain acceptance from the relevant Certifying Authority before installation. BOSS Passive Fire reserves the right to amend this document without notice.